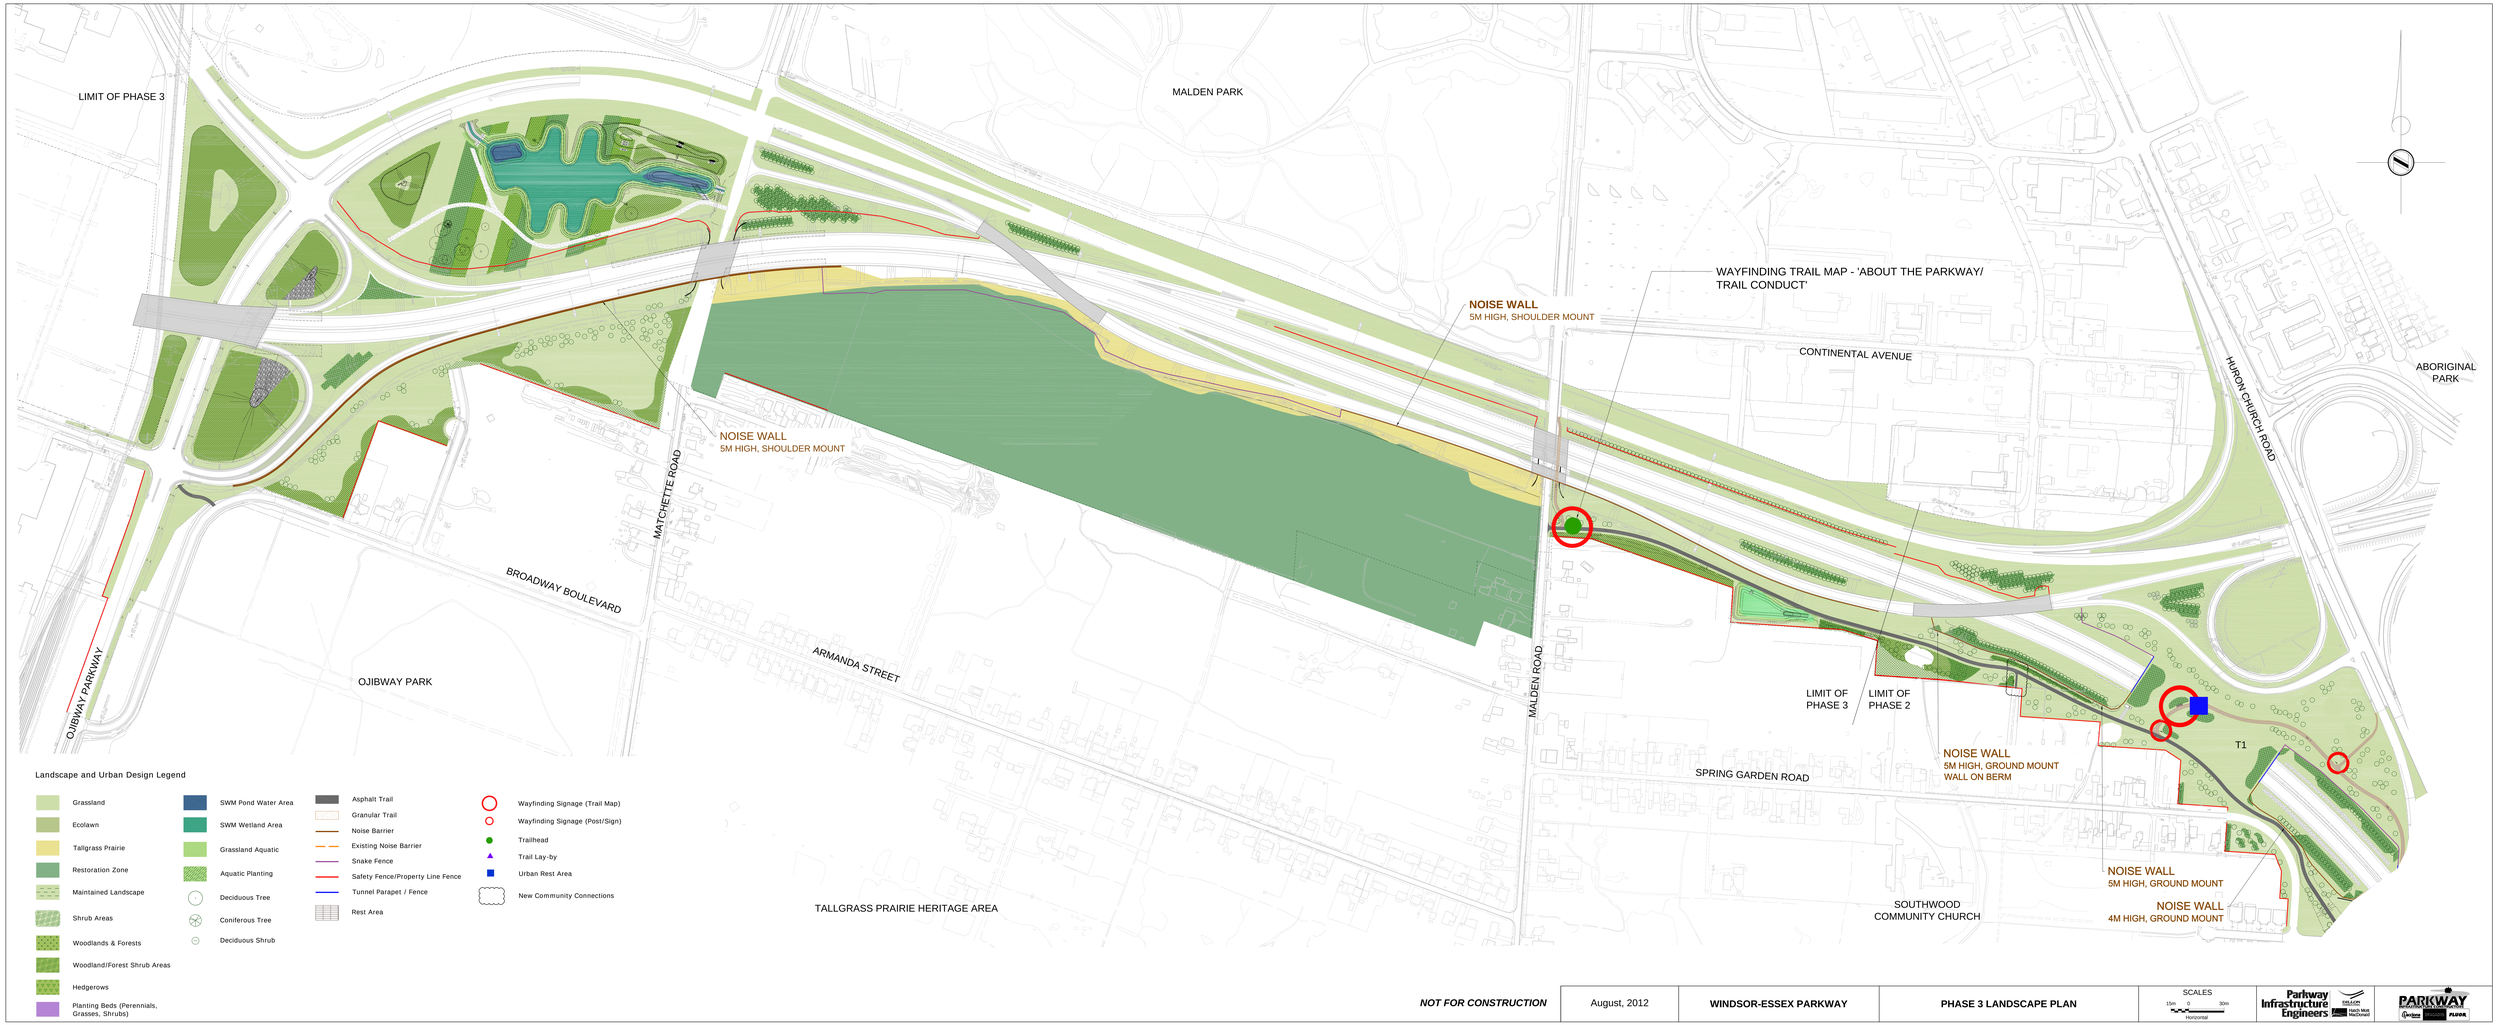

NOT FOR CONSTRUCTION

August, 2012

WINDSOR-ESSEX PARKWAY

PHASE 3 LANDSCAPE PLAN

SCALES
10m 0 30m
Horizontal

Parkway Infrastructure Engineers
DELOR Hatch Mott MacDonald

PARKWAY
Dynamic FLOOR